BYLAUGH HALL, NORFOLK.—GROUND PLAN.

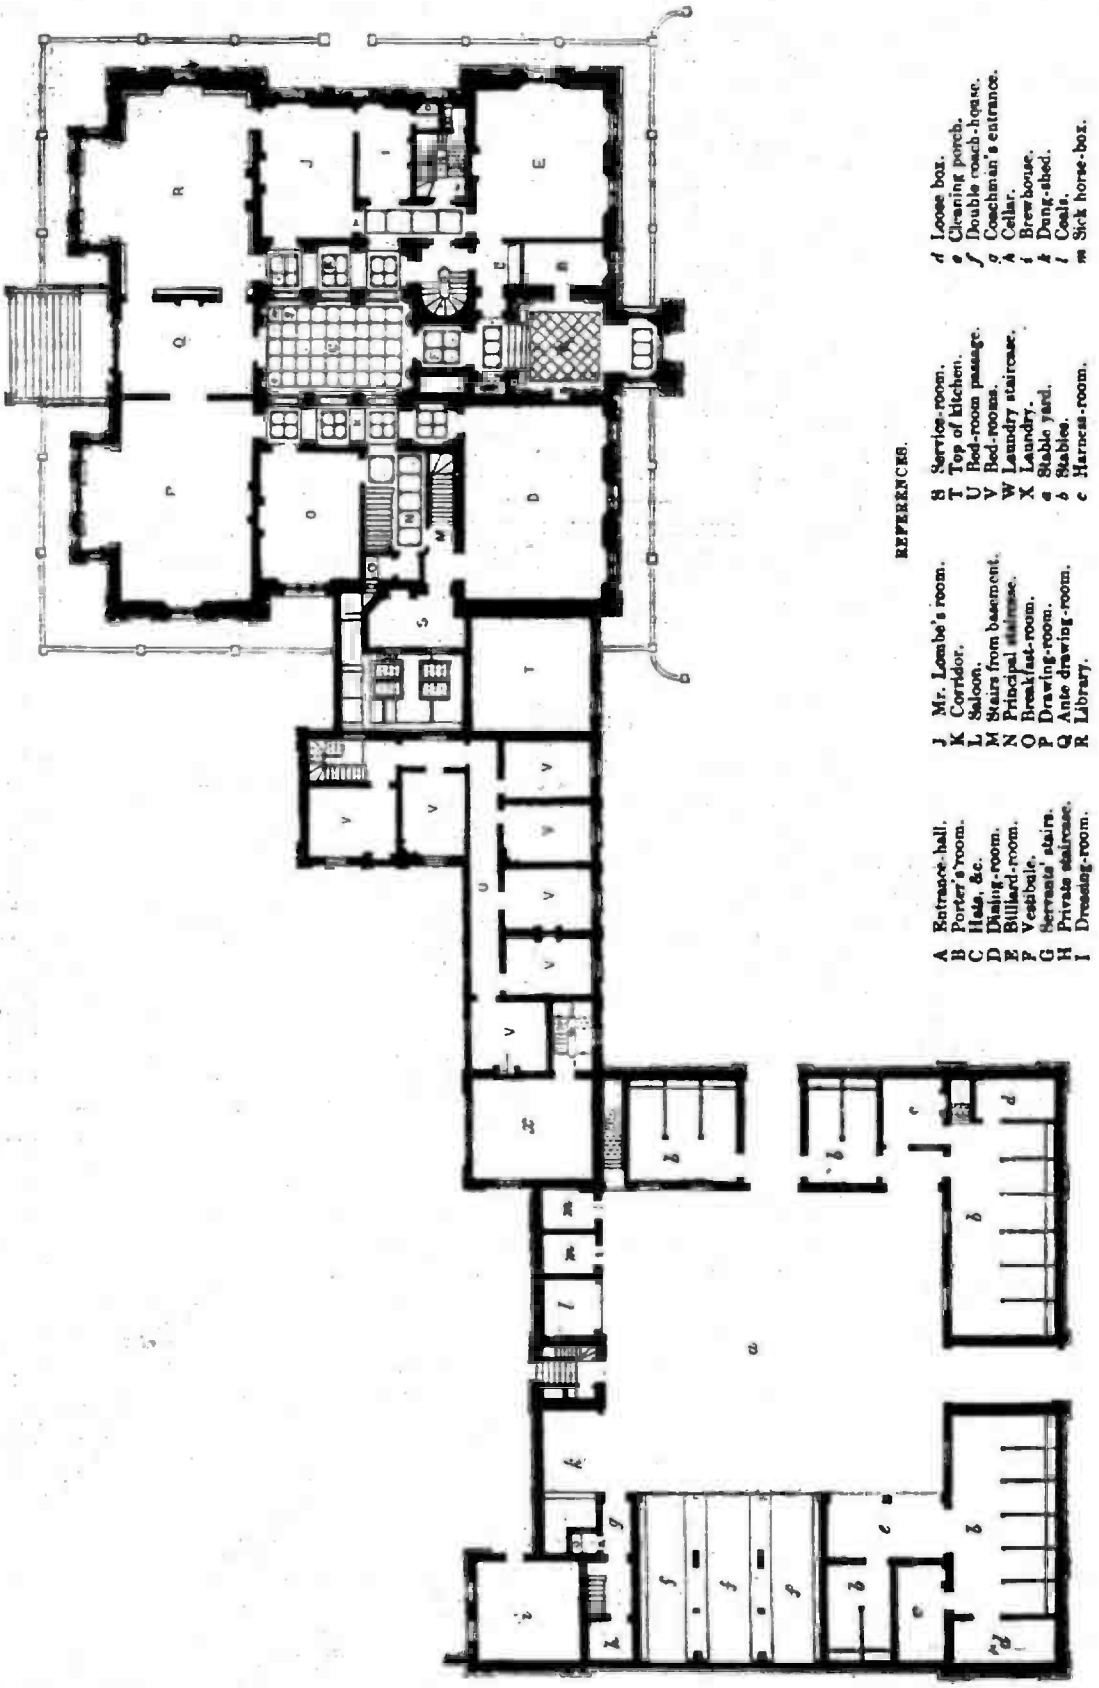

REFERENCES.

A Entrance-hall.
B Porter's room.
C Hats, &c.
D Dining-room.
E Billiard-room.
P Vestibule.
G Servants' stairs.
H Private staircase.
I Dressing-room.
J Mr. Lombe's room.
K Corridor.
L Saloon.
M Stairs from basement.
N Principal staircase.
O Breakfast-room.
P Drawing-room.
Q Ante drawing-room.
R Library.
S Service-room.
T Top of kitchen.
U Bed-room passage.
V Bed-rooms.
W Laundry staircase.
X Laundry.
a Stable yard.
b Stables.
c Harness-room.
d Loose box.
e Cleaning porch.
f Double coach-house.
g Coachman's entrance.
h Cellar.
i Brewhouse.
k Dung-shed.
l Coals.
m Sick horse-box.

To learn how to use OCR and PDF Compression visit our website